DETAIL "A"

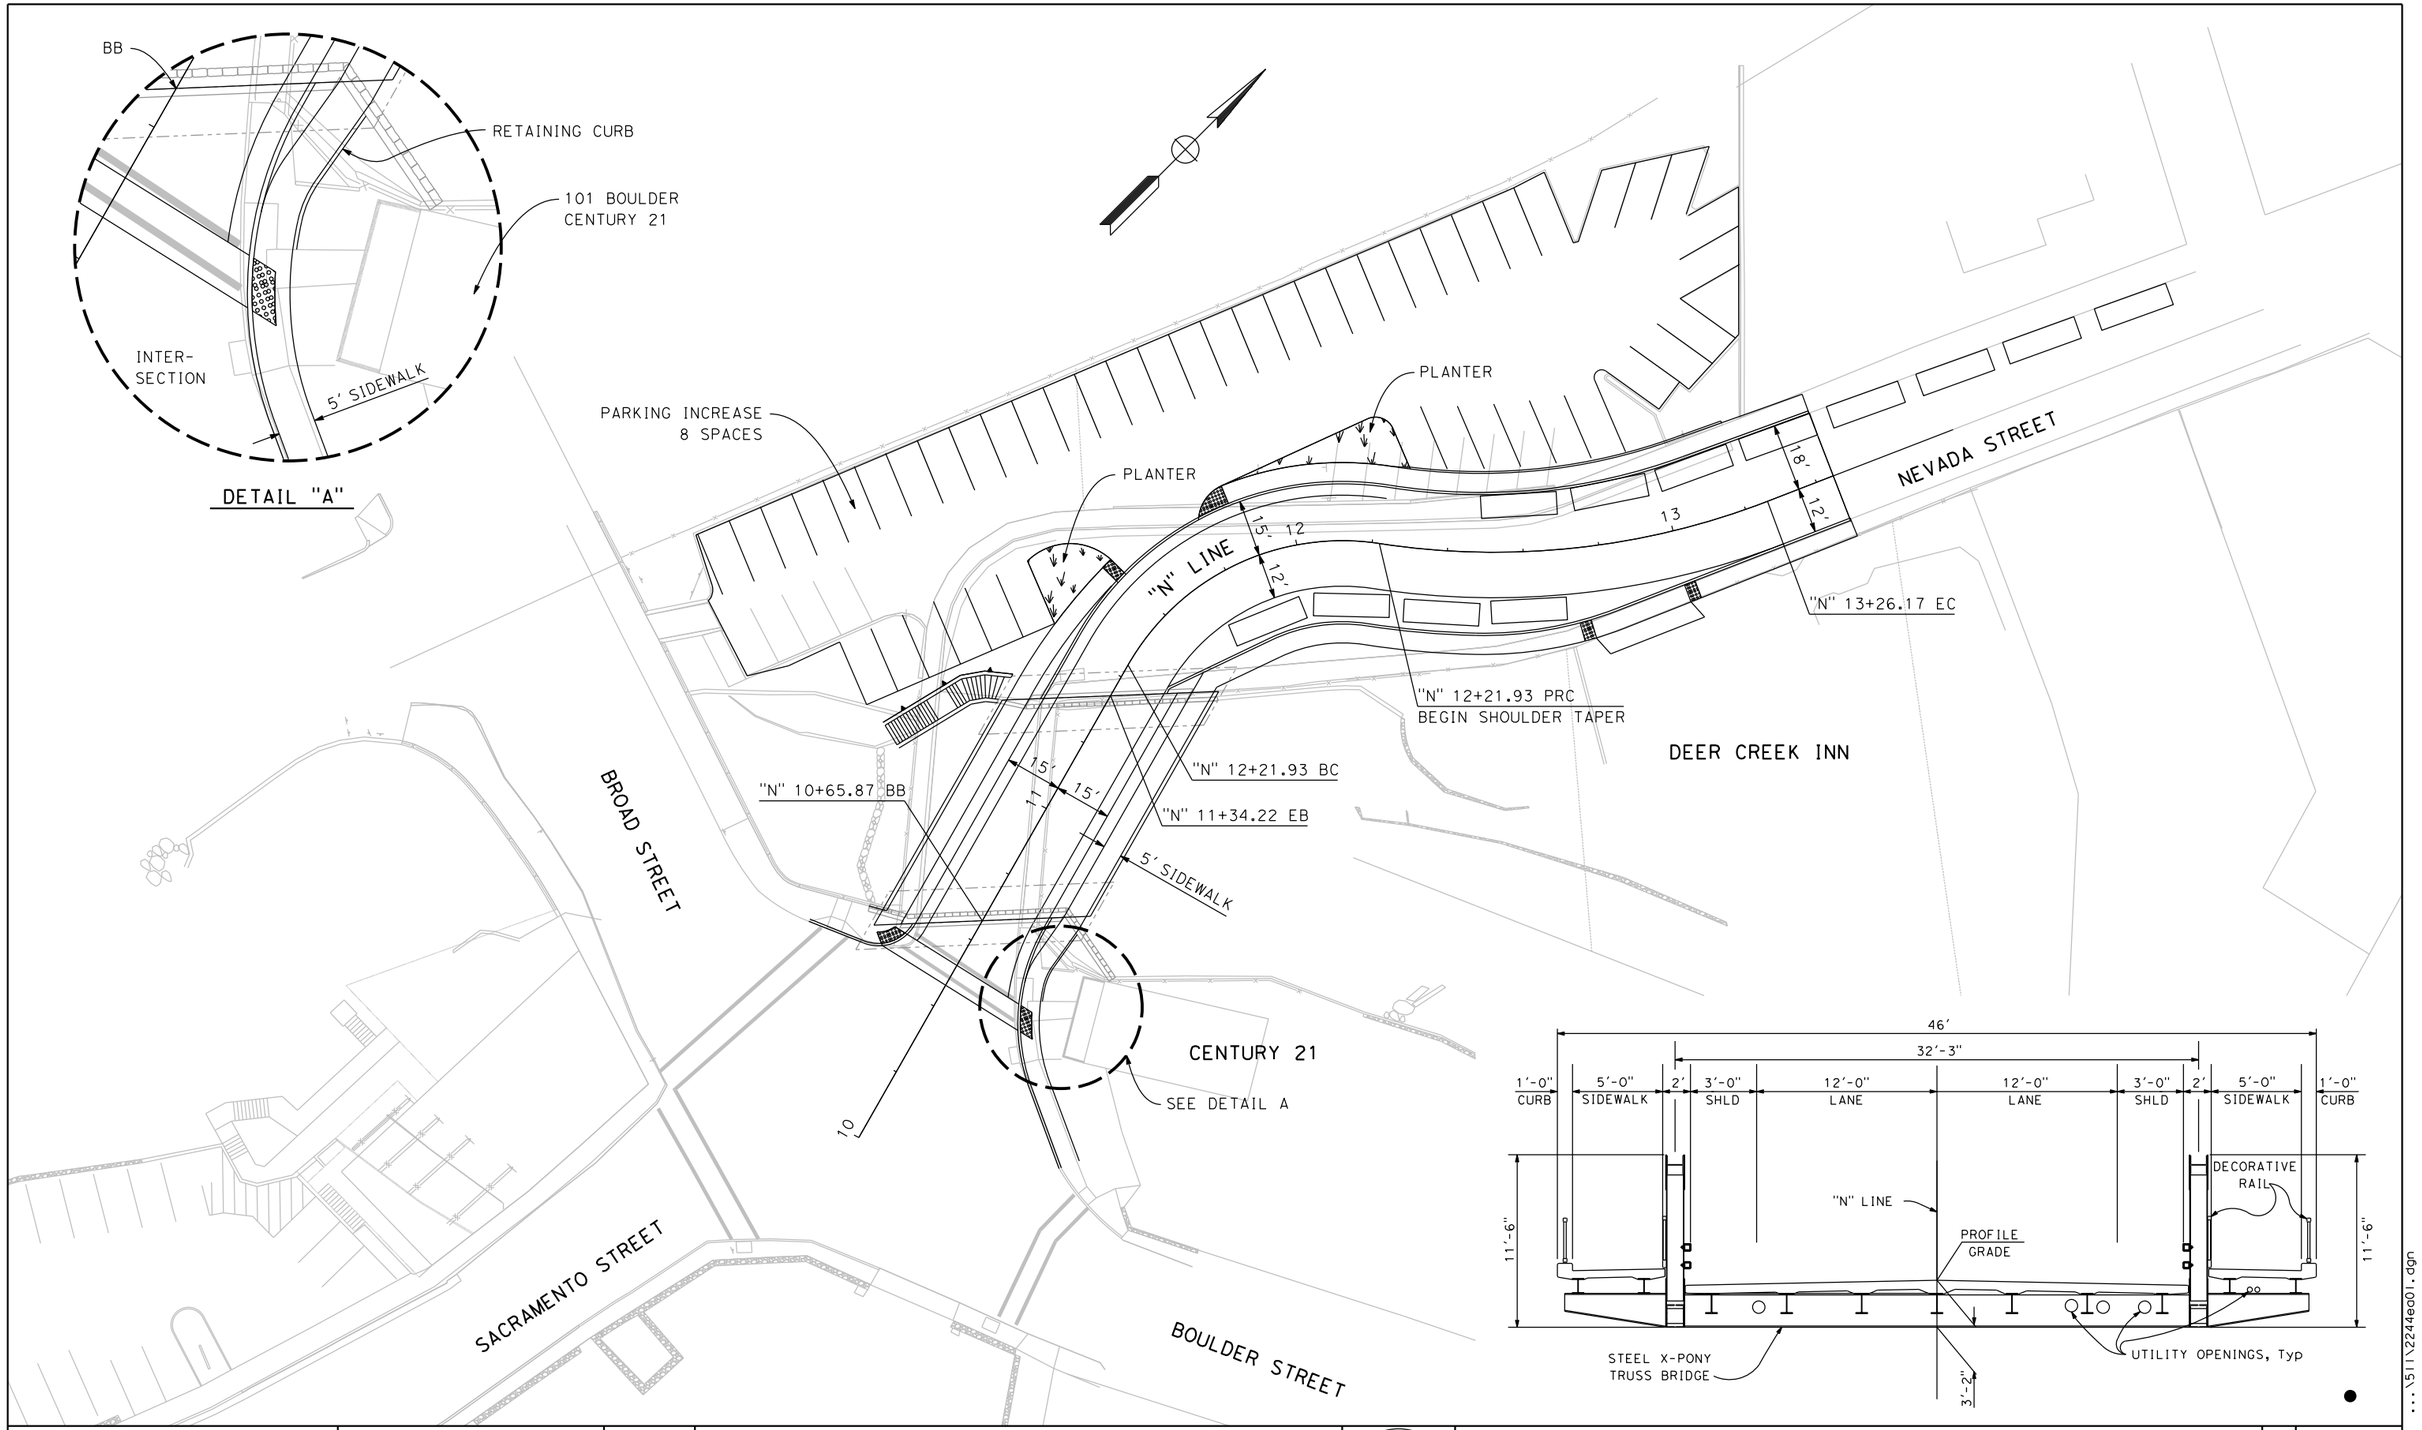

REVISIONS			
NO.	DESCRIPTION	DATE	BY

BENCH MARK ELEV. –
DESCRIPTION
–
–
–
–

FIELD BOOK

PLAN SCALE
HORIZ. ____
VERT. ____

DRAWN BY: D. SAECHAO
DATE: 10/21/2016

DESIGN BY: A. LEE
R.C.E. 84180 DATE: 9/30/17

CHECKED BY:
R.C.E. ____ DATE: ____

REGISTERED PROFESSIONAL ENGINEER
AMANDA J. LEE
No. 84180
Exp. 9-30-17
STATE OF CALIFORNIA

NEVADA STREET BRIDGE PROJECT

LAYOUT PLAN

PN: 2244

SHEET NO.
OF
X

CAD FILE: ...\511\2244eg01.dgn

11/16/2016